



Permit #F00155517-C

FilmL.A., Inc.
6255 W Sunset Blvd, 12th Floor
Hollywood, CA 90028
t: (213)977-8600 - f: (213)977-8601
www.filmla.com

Summary Information

Permit No: F00155517-C

Type of Permit: FILMING

Release Date: 08/27/2019

Production Company SOUTH BAY PRODUCTIONS LLC
PROPAGATE CONTENT, LLC

Producer David Lincoln

Insured Company Name SOUTH BAY PRODUCTIONS LLC
PROPAGATE CONTENT, LLC

Director Robert Garant

Contact Phone 310-480-6793
No. 1 N/A

1st AD Dave Halls

Contact Phone N/A
No. 2 1626 N. WILCOX AVE, #648
Fax LOS ANGELES, California 90028
Address

Production Manager n/a n/a

FilmL.A. Coordinator Hans Groszkruger

Location Manager Murray Miller

Primary Phone Mobile - 310-480-6793
Secondary Phone

Production Title CHASERS

Location Assistant n/a n/a

Primary Phone Mobile - 310-480-6793
Secondary Phone

Type of Production TV Drama

Fees

Total Permit Fee \$0.00

Number of Locations 1

**Summary Information****Location**

Location 1 of 1

Page 1 of 2

Permit Number F00155517-C	Location Manager Murray Miller
Production Company SOUTH BAY PRODUCTIONS LLC PROP...	Primary Phone Mobile - 310-480-6793
Insured Company SOUTH BAY PRODUCTIONS LLC PROP...	Secondary Phone
Production Title CHASERS	

Location Address Broadway Bridge., Meadow Rd - Ave 18, Los Angeles , CA 90031**Location Type** Bridge**Film Dates** 8/27/2019 - 8/28/2019 15:00 - 09:00 1 day**Open or Closed to the Public** Closed

Generic Conditions **THE CONSUMPTION OF ALCOHOLIC BEVERAGES AND THE USE OF DRUGS, INCLUDING MARIJUANA, ON LOCATION BY ANY CAST, CREW, OR INVITED GUESTS IS STRICTLY PROHIBITED.**

All travel lanes and bike lanes shall be closed per the WATCH manual.

Community Survey Required

Must Maintain 5' Clearance on Sidewalks/Walkways

Must maintain local/emergency access

No cast or crew parking on area streets

Number of uniformed officers listed on the permit is a minimum requirement. Permittee remains responsible for deploying a sufficient number of uniformed officers to provide traffic and crowd control to ensure the safety of the film crew and the public.

Traffic Officers Required

Uniformed officers shall have a copy of the film permit in their possession and are required to confirm that all traffic control signage devices are in place.

Please see attached document Broadway (Closure) btwn Ave 18 & Meadow Rd - Chasers.pdf

Equipment on Location	Type	Quantity	Personnel on Location	Type	Quantity
	5 or 10 ton trucks	5		Cast	5
	Cast/Crew vehicles	65		Crew	85
	Catering Truck	1		Extras	10
	Condors	1		LA City UFSO assigned	45770
	Cranes	1		Off-Duty/Retired LAPD Officer(s)	2
	Cube Trucks	3			
	Generator	1			
	Honey Wagons	1			
	Picture vehicles	3			
	Portable restrooms	1			
	Scissor Lifts	1			
	Semi Trucks	5			
	Stakebed Trucks	5			
	Trailers	3			
	Vans	4			



Summary Information

Location

Location 1 of 1

Page 2 of 2

Permit Number F00155517-C	Location Manager Murray Miller
Production Company SOUTH BAY PRODUCTIONS LLC PROP...	Primary Phone Mobile - 310-480-6793
Insured Company SOUTH BAY PRODUCTIONS LLC PROP...	Secondary Phone
Production Title CHASERS	

Filming Activities Atmospheric smoke effects (water based); Drive ups & away; Equipment on sidewalk, in curb lane & across street; Exterior Dialogue; Intermittent pedestrian control; Intermittent traffic control - 2 minutes standard; Precision driving (within or below posted speed limit only); Wetdown; Near miss. Car crash into stunt performer. Picture car(s) 10 background. ;

Jurisdiction Political: Los Angeles City - Council District 01 **Police:** Los Angeles Police Department **Fire:** Los Angeles City

Approvals LOS ANGELES CITY DEPARTMENT OF TRANSPORTATION Joshua Mingo
- CLOSURES
LOS ANGELES CITY DEPARTMENT OF PUBLIC WORKS- Kevin James
COMMISSIONER
LOS ANGELES CITY POLICE DEPARTMENT Melissa Hernandez
LOS ANGELES CITY FIRE DEPARTMENT - FILM UNIT Kanisha Leonard

Coordinator Note UFSO 8/27 1500 TO 8/28 0900 (ONE DATE)
UFSO TO START AT SPRING ST AND BAKER LOCATION AND FOLLOW TO BROADWAY
BRIDGE LOCATION

Coordinator Note RIDER "C" RELEASES LOCATION. NO RIDER FEE

Parking	Base Camp	1736 N Spring St, Los Angeles, CA, 90012	Crew Parking	1736 N Spring St, Los Angeles, CA, 90012
	Location Type :		Location Type :	
	Other Location		Other Location	


Lane / Full Closure FULL STREET CLOSURE BROADWAY BRIDGE., FROM PASADENA AVE TO SOLANO AVE
Approximate Footage 0 - 300

Date(s) 8/27/2019 to 8/28/2019 **Time(s)** 20:00 to 02:00

Lane / Full Closure N/S CURB LANE CLOSURE BROADWAY BRIDGE., FROM PASADENA AVE TO SOLANO AVE
Approximate Footage 0 - 300

Date(s) 8/27/2019 to 8/28/2019 **Time(s)** 20:00 to 02:00

- R3-1 ROAD CLOSED THROUGH TRAFFIC
- R3-2 ROAD CLOSED
- R11-4
- R11-2
- SC3
- M4-10(L)
- M4-10(R)
- W20-2
- W20-3
- R5-1
- R61-19
- W12-1
- R3-5
- R3-7
- TRAFFIC SIGNAL
- TRAFFIC CONE
- TYPE I W/ SIGN
- HIGH LEVEL WARNING DEVICE
- FLASHING ARROW SIGN (FAS)
- TYPE III BARRICADE WITH SIGN
- TYPE III BARRICADE

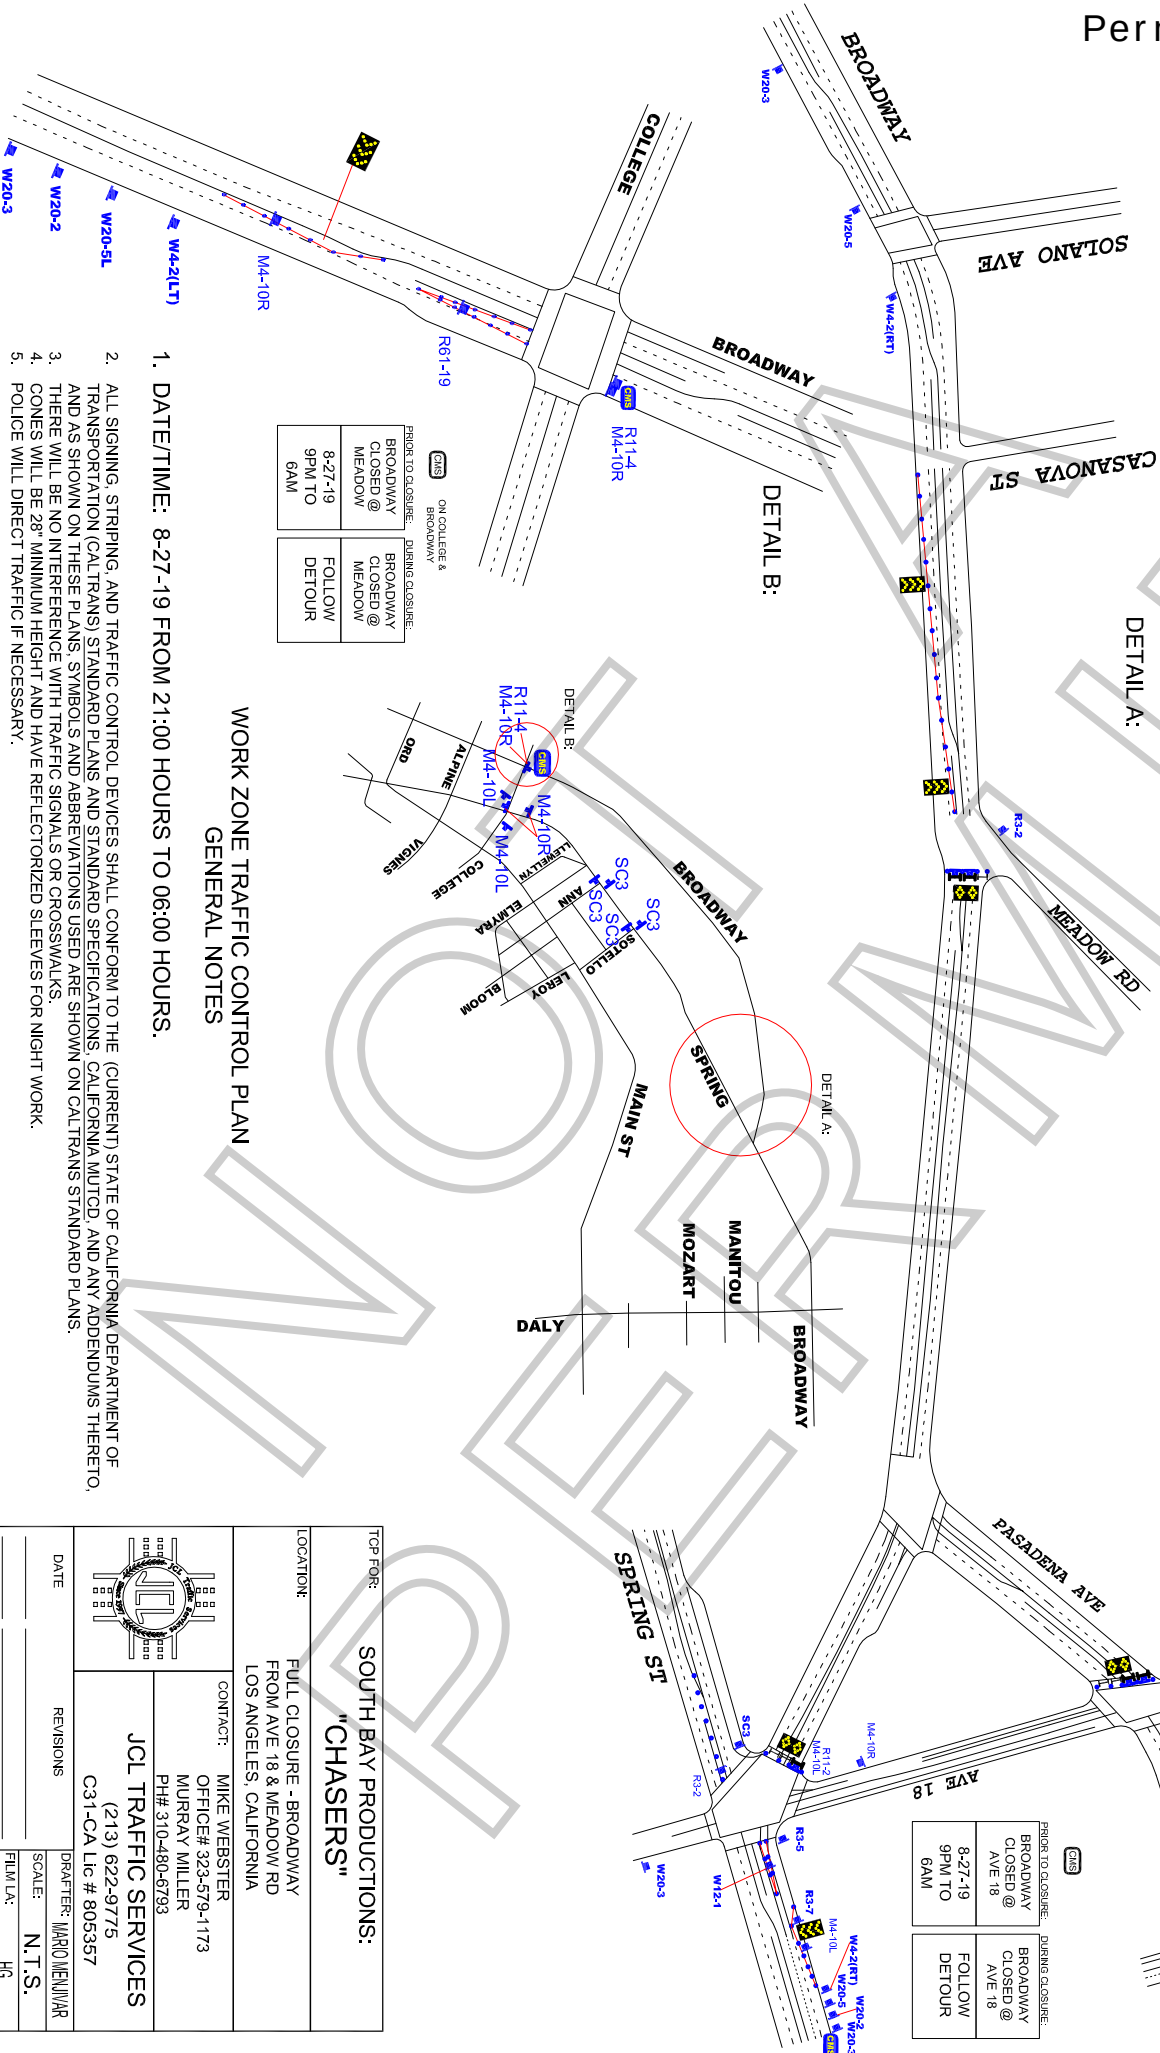

PRIOR TO CLOSURE:		ON COLLEGE & BROADWAY DURING CLOSURE:	
ROADWAY CLOSED @ MEADOW		ROADWAY CLOSED @ MEADOW	
8-27-19 9PM TO 6AM		FOLLOW DETOUR	

PRIOR TO CLOSURE:		DURING CLOSURE:	
PASADENA CLOSED @ AVE 18		PASADENA CLOSED @ AVE 18	
8-27-19 9PM TO 6AM		FOLLOW DETOUR	

PRIOR TO CLOSURE:		DURING CLOSURE:	
BROADWAY CLOSED @ AVE 18		BROADWAY CLOSED @ AVE 18	
8-27-19 9PM TO 6AM		FOLLOW DETOUR	

WORK ZONE TRAFFIC CONTROL PLAN
GENERAL NOTES

1. DATE/TIME: 8-27-19 FROM 21:00 HOURS TO 06:00 HOURS.
2. ALL SIGNING, STRIPING, AND TRAFFIC CONTROL DEVICES SHALL CONFORM TO THE (CURRENT) STATE OF CALIFORNIA DEPARTMENT OF TRANSPORTATION (CALTRANS) STANDARD PLANS AND STANDARD SPECIFICATIONS, CALIFORNIA MUTCD, AND ANY ADDENDUMS THERETO. AND AS SHOWN ON THESE PLANS, SYMBOLS AND ABBREVIATIONS USED ARE SHOWN ON CALTRANS STANDARD PLANS.
3. THERE WILL BE NO INTERFERENCE WITH TRAFFIC SIGNALS OR CROSSWALKS.
4. CONES WILL BE 28" MINIMUM HEIGHT AND HAVE REFLECTORIZED SLEEVES FOR NIGHT WORK.
5. POLICE WILL DIRECT TRAFFIC IF NECESSARY.

TOP FOR: SOUTH BAY PRODUCTIONS: "CHASERS"	
LOCATION:	FULL CLOSURE - BROADWAY FROM AVE 18 & MEADOW RD LOS ANGELES, CALIFORNIA
CONTACT:	MIKE WEBSTER OFFICE# 323-576-1173 MURRAY MILLER PH# 310-480-6793
DATE	REVISIONS
JCL TRAFFIC SERVICES (213) 622-9775 C31-CA Lic # 806357	
DRAFTER: MARIO MENDOZA	
SCALE: N.T.S.	
FILM LA: HG	

ALL TRAFFIC CONTROL WILL BE INSTALLED TO MEET OR EXCEED THE LATEST CALTRANS MINIMUM REQUIREMENTS